Name of work: Improvements to Roads and Drains at Devappa Layout, Mariyamma Block, Doddachannappa Layout, Raghuram Layout in Ward No. 11, Vidyaranyapura Sub Division.

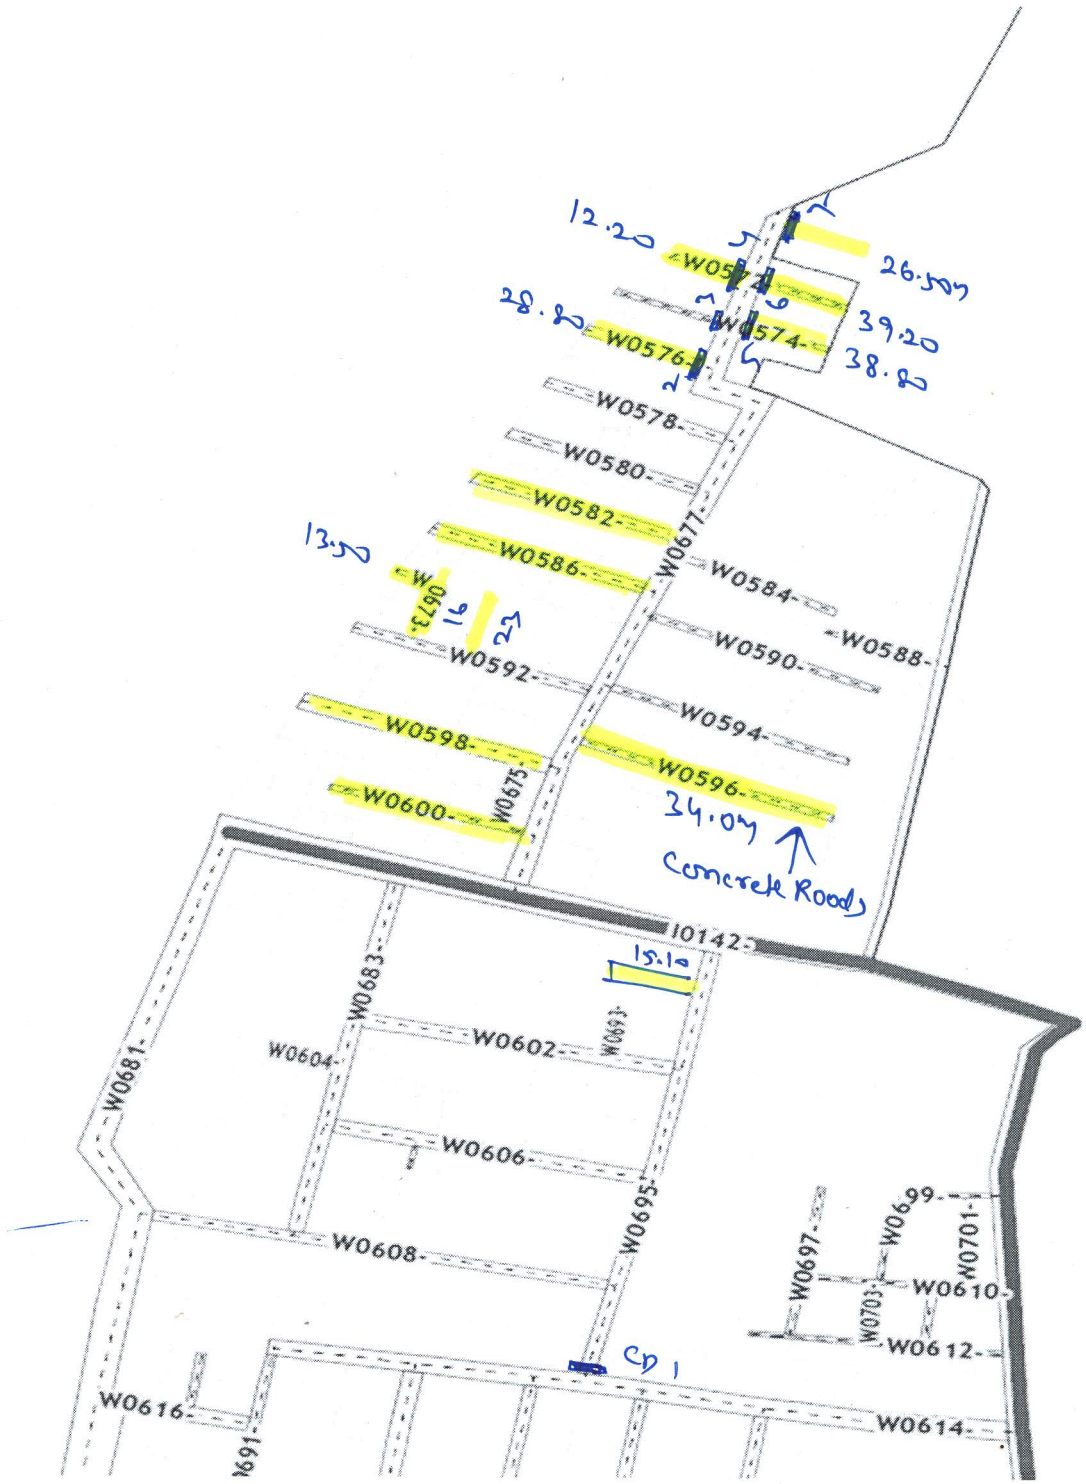

Assistant Engineer
Ward No 11

Assistant Executive Engineer
Vidyaranyapura Sub Division

Assistant Executive Engineer
Vidyaranyapura Sub Division
BBMP, Bangalore - 97

Name of work: Improvements to Roads and Drains at Devappa Layout, Mariyamma Block, Doddachannappa Layout, Raghuram Layout in Ward No. 11, Vidyaranyapura Sub Division.

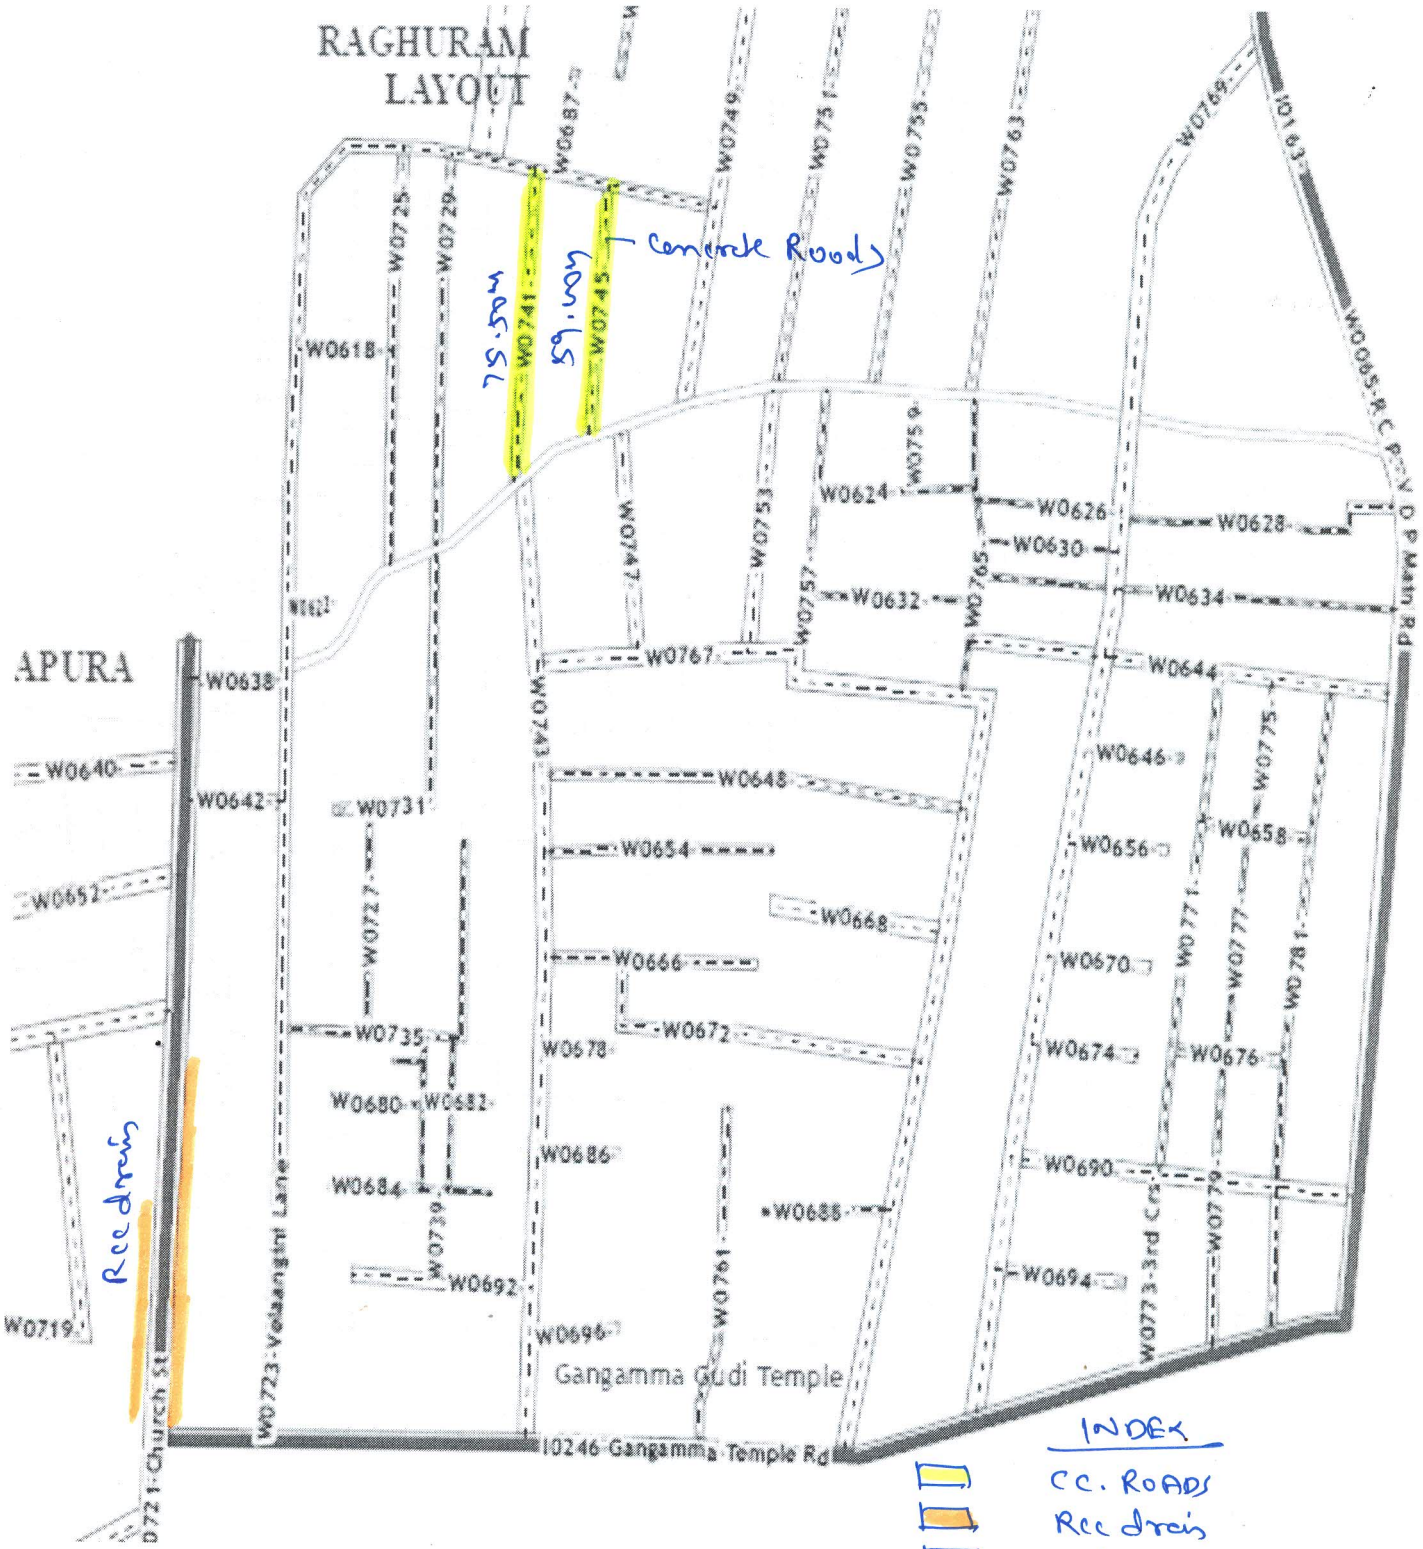

Assistant Engineer
Ward No 11

Assistant Executive Engineer
Vidyaranyapura Sub Division

Assistant Executive Engineer
Vidyaranyapura Sub Division.
BBMP, Bangalore - 97